



BASIMENT PLAN COMMERCIAL ST.
Scale 1/2" to 1'

HOTEL & STORE BUILDING FOR D.L. MOORE & F.A. BARNIGOTT ASTORIA OREGON

J.H. BEAVER & CO. ASTORIA OREGON

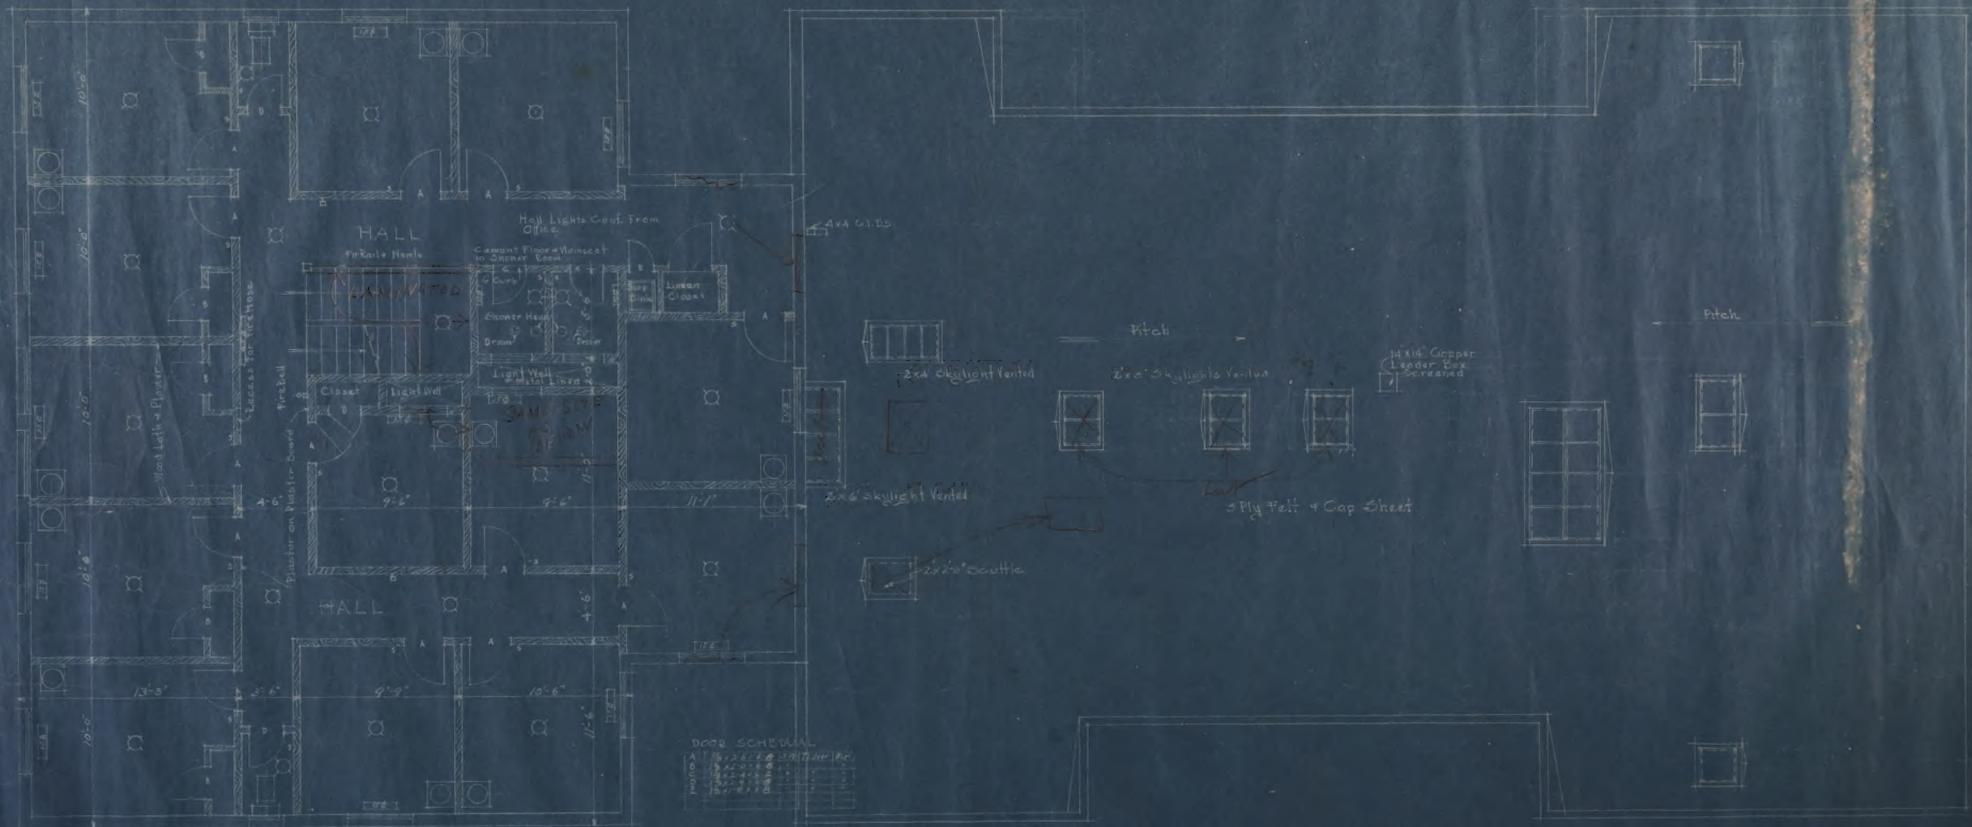

HOTEL & STORE BUILDING FOR D.L. MOORE & F.A. BARNIGOTT ASTORIA OREGON
J.H. BEAVER & CO. ASTORIA ORE.

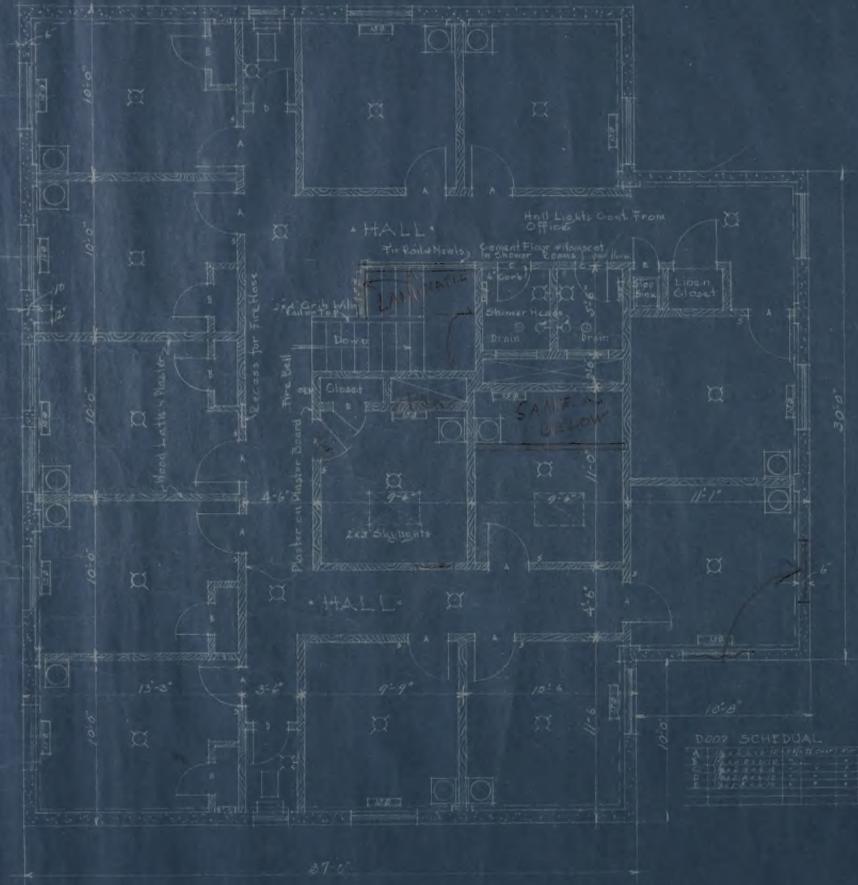


• THIRD FLOOR PLAN • DUANE ST. •

Scale 1/4" = 1'0"

HOTEL & STORE BUILDING FOR D.L. MOORE & F.A. BARNICOTT ASTORIA, OREGON
J.H. BEAVER & CO. ASTORIA, ORE.



• DUANE ST. ELEVATION •

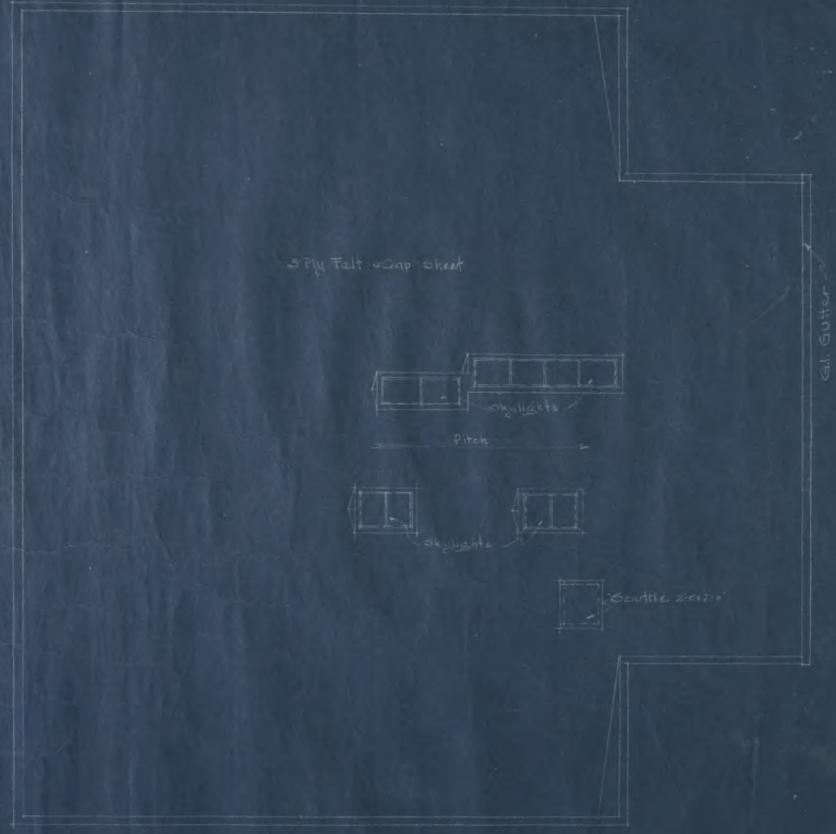

• ROOF • PLAN • DRAFT


Scale 1/4 - 1 Foot

HOTEL & STODE BUILDING FOR D.L. MOORE & F.A. BARNIGOTT ASTORIA OREGON



• COMMERCIAL • ELEVATION

J.H. BEAVER & CO. ASTORIA OREGON

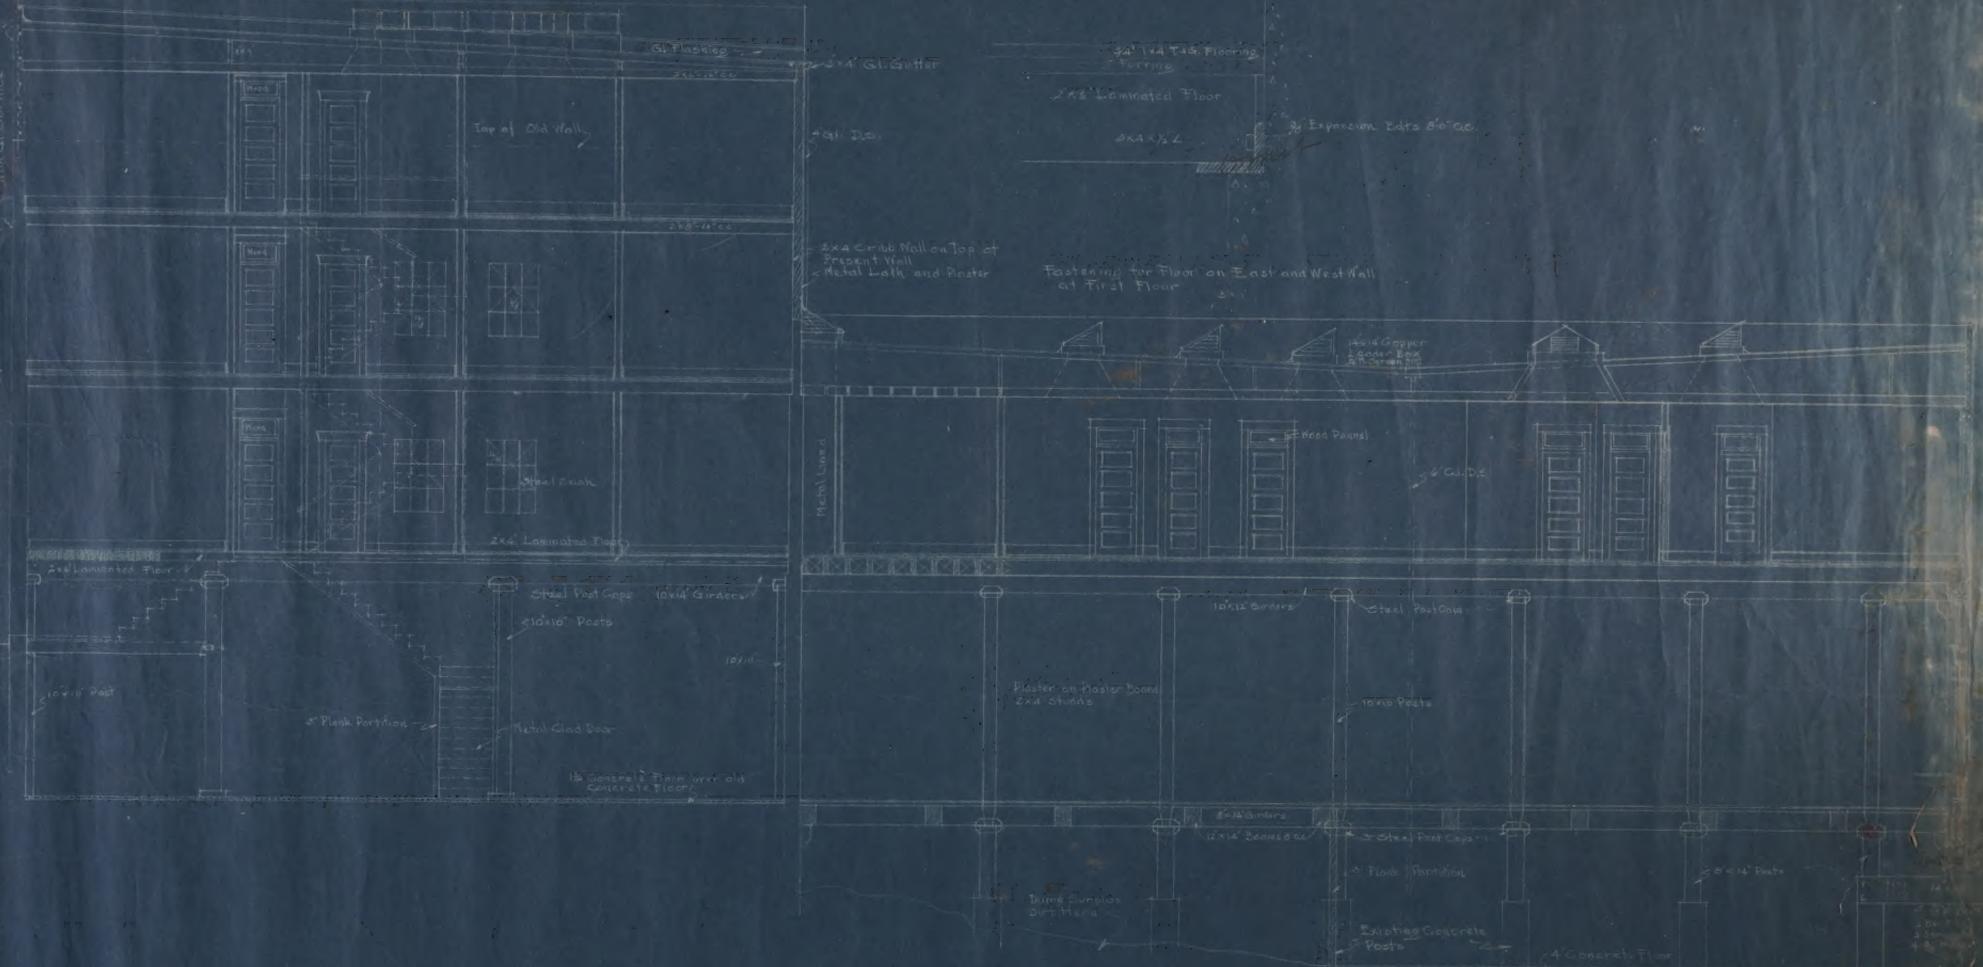

LONGITUDINAL SECTION

Scale 1/4" = 1 Foot

HOTEL & STORE BUILDING FOR D.L. MOORE & F.A. BARNICOTT ASTORIA OREGON

J.H. BEAVER & CO.